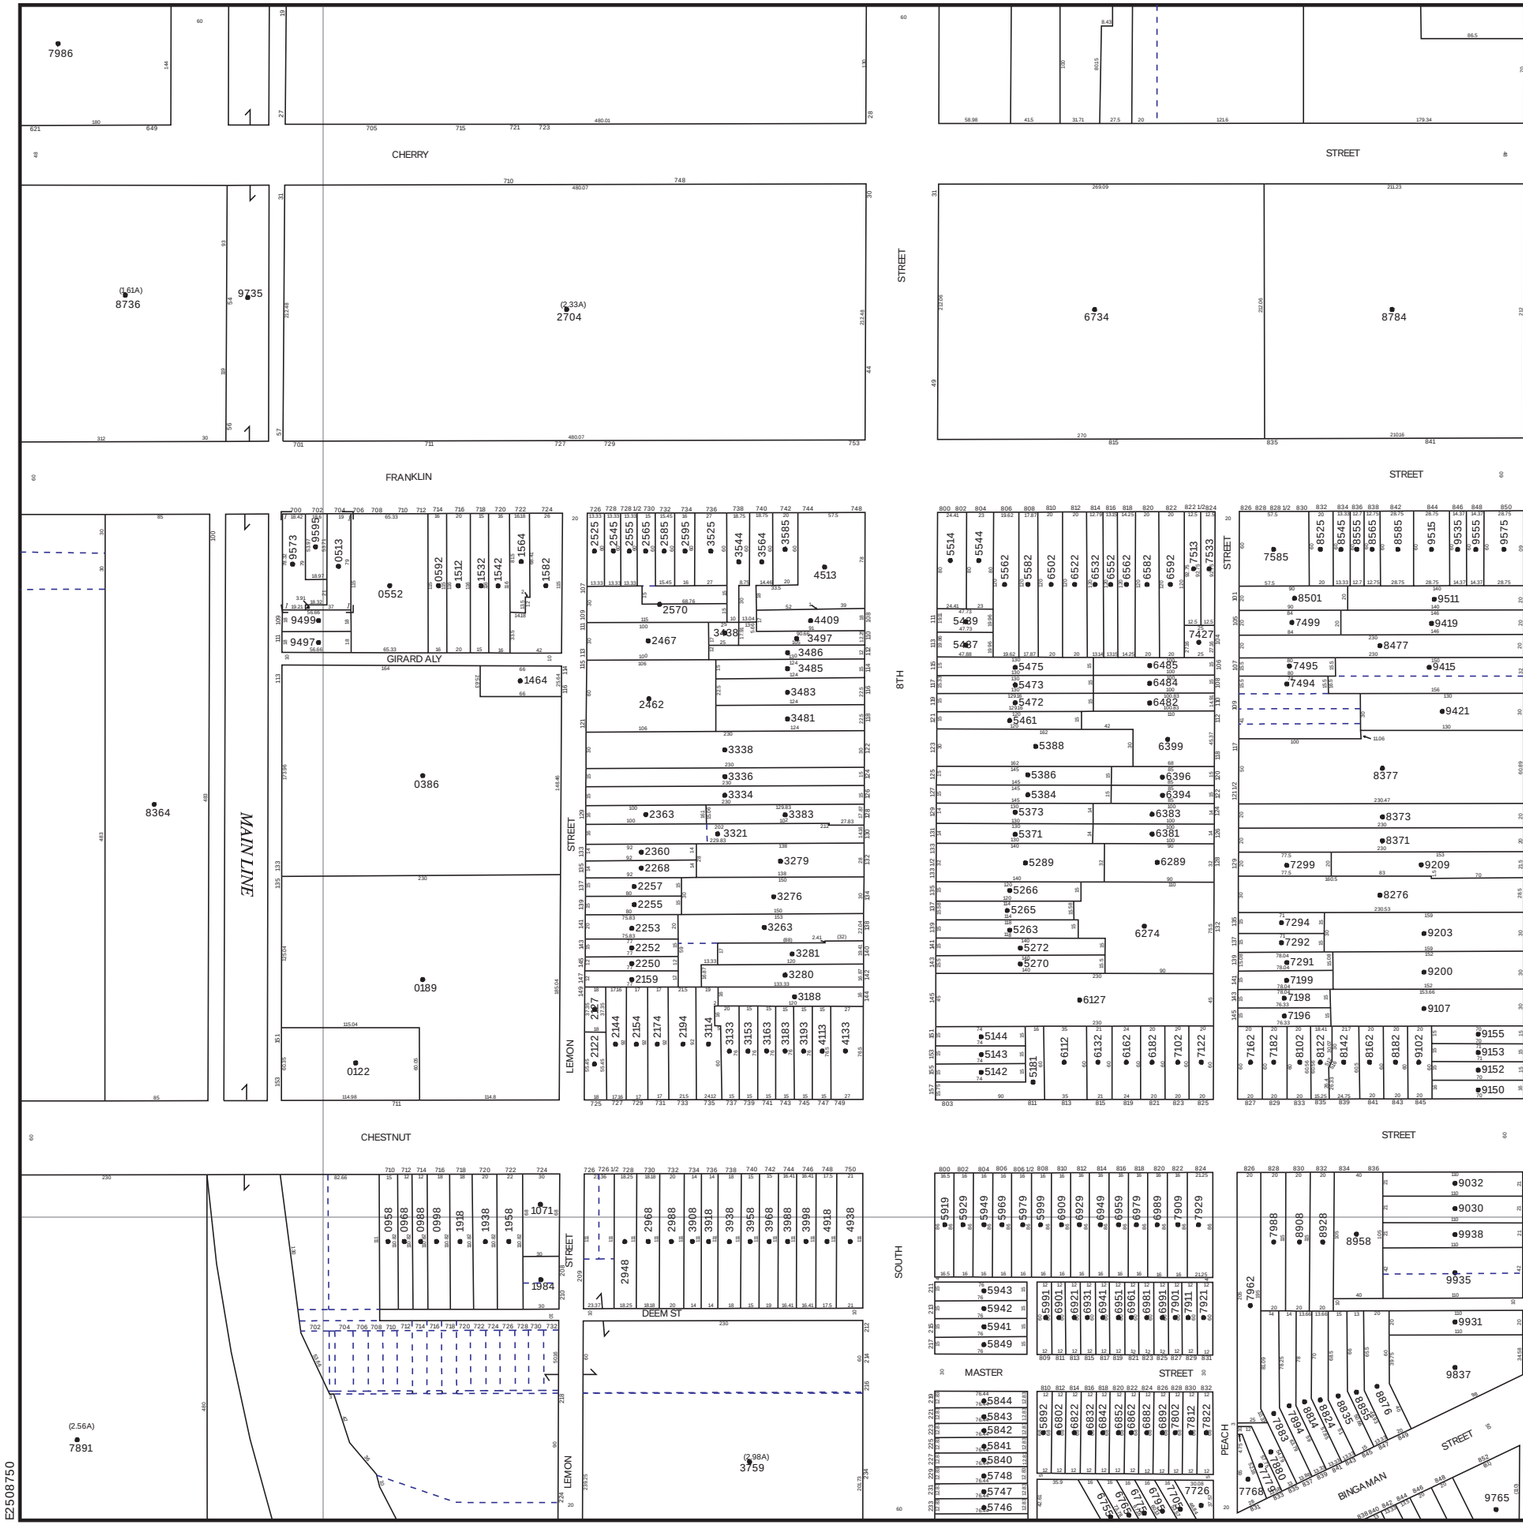

PROPERTY MAP

OF

BERKS COUNTY

PENNSYLVANIA

Property Line
Right of Way
Interior Lot Line
Block Grid Line
Stream, Lake, Pond
Municipal Boundary
Easement
Utility Easement

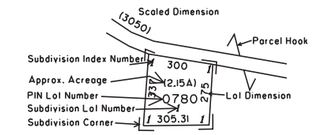

SUBDIVISION INDEX

SUBD NO		SUBDIVISION NAME	PLAT BOOK	PAGE	CODE
1		HARRY KNOBLAUCH	126	41	3821

DISCLAIMER: This map is intended for property tax assessment purposes only. The information contained on this map is based upon recorded deeds, plans, and other public sources. These primary sources should be consulted to verify the information contained on this map. Due to conflicts, errors, and omissions in the primary sources, the tax map should be considered to be a representation of the editor's judgment, based upon the available evidence. Tax maps are not legal evidence of size, shape, location, or ownership of real estate, roads, or municipal boundaries.
BERKS COUNTY ASSUMES NO LIABILITY RELATED TO THE USE OF THIS MAP. THIS MAP IS NOT A SURVEY.

125' 0' 125' 250' 375'

5307 65	5307 66	5307 67	5307 68	5317 61	5317 62	
5307 73	5307 74	5307 75	5307 76	5317 69	5317 70	531
5307 81	5307 82	5307 83	5307 84	5317 77	5317 78	
5306 07	5306 26	5306 27	5306 28	5316 21	5316 22	531
	5306 34	5306 35	5306 36	5316 29	5316 30	5316 31
530611		5306 43	5306 44	5316 37	5316 38	5316 39
5306 49	5306 50	5306 51	5306 12	531609		5316

May 27, 2021

MAP NO. 5306 28